Legend

Site Boundary Line

Hard Landscape

CP — Broom finish concrete pavement
Refer detail 01/DE01

CV — Concrete pavement honed with feature aggregate. Refer detail 02/DE01

AP — Proposed AC5 x 25mm thich hotmix pavement and Plexipave multicoloured coating to multipurpose court. Refer detail 03/DE01

Proposed Bridge

TB TD — Spotted gum timber deck(TD)
Refer detail 01,02/DE04 /
Hardwood timber bench seat (TB)
Refer detail 01/DE08

CB — Honed concrete bench seat.
Refer detail 02/DE03

IC — Insitu concrete wall variable width and typically 400mm high.
Refer detail 04/DE03

ST1 — Sandstone terracing 2 steps.
Refer detail 02/DE02

ST2 — Sandstone terracing 3 steps.
Refer detail 03/DE02

SW — Sandstone log retaining wall.
Refer detail 01/DE02

CW — Concrete retaining wall 200mm
Refer detail 03/DE03

CS — Concrete steps 300tread 166 riser with recessed. Refer detail 03/DE06

EJ — Expansion joint in pavement
Refer detail 01/DE01

SJ — Saw cut joint in pavement
Refer detail 01/DE01

BF — 1.2 Palisade balustrade fence.
Refer detail 01/DE06

RSCT — 10m High ball fence and curtain
Refer detail 01/DE14

RS — 10m High ball fence with powder coated 60mm RHS and 120mm netting. Refer detail 01/DE05

SB — 1.2m Steel balustrade fence
Refer architect's drawing

SPF — 2.1m Security palisade fence.
Refer detail 02/DE06

TE — Timber edging.
Refer detail 01/DE07

HR — Stainless steel handrail
Refer detail 01/DE15

Tactile Refer detail 03/DE06

Sandstone rip rap wall
Refer detail 01/DE03

Soft Landscape

T1 — Turf on grade with 200mm underlay. Refer detail 04/DE09

T2 — Turf on grade Sporting oval by builder

GB — Garden bed on grade with 300mmm planting mix with 70mm of mulch.
Refer detail 03/DE09

Ground cover planting
Refer detail 03/DE09

Shrub planting
Refer detail 03/DE09

Proposed tree planting
Feature trees 400ltr - Infill tree planting and Riparian tree planting 100ltr

Existing trees to be retained

Existing tree to be removal
Stump to be grubbed out prior to commencement of works

Riparian Zone
Site Revegetation

Extent of Work

Tree Protection Zone (TPZ)
Existing Tree
Structural Root Zone (SRZ)
Existing trees to be retained

Existing Tree to be removed

LW — Lower Embankment / Buffer Riparian Zone ProvideLower Embankment / Buffer Riparian Zone
- Groundcovers at 6 / m2
- Midstorey at 1/10m2
- Scattered tree planting as per plan
- Refer plan labels for plant species

UP — Upper Embankment / Buffer Riparian Zone
- Groundcovers at 4 / m2
- Shrub layer at 1/m2
- Midstorey at 1/30m2
- Refer plan labels for plant species
- Scattered tree planting as per plan

ED — Energy dissipation area - Refer Engineers drawings

32.0 — Existing 1m contours

32.0 — Proposed riparian 1m design contours

Site Preparation

Extent of Rehabilition Area

A — Spraying And Scraping Of Existing Kikuyu Grass To Be Followed By 75mm Native Leaf Chip Mulch

B — Spraying And Repeat Spraying Of Weed Species - Remove Woody Weed Material Upon Death - Provide Soilsaver® Jute Mesh. Provide 75mm native leaf chip mulch to exposed ground surface refer detail 01/DE10

NOTE:
1. VERIFY ANY SITE CONTAMINATION ISSUES

2. PRIOR TO SPRAYING OF WEED PLANT MATERIAL, NATIVE TREES, SHRUBS AND GROUNDCOVERS ARE TO BE TAGGED ON SITE FOR PROTECTION BY QUALIFIED BUSH REGENERATOR

Levels

FL XX.XX — Finished level

TOW XX.XX — Proposed Top of Wall level

RL XX.XX — Existing spot level

Approx 1:XX — Gradient up

32.0 — Existing 1m contours

32.0 — Proposed riparian 1m design contours

Setout

XX.XX — Dimensions in millimetres
- Confirm onsite and request approval by Superintendent prior to proceeding with works

XX-XX — Setout coordinate ID. Coordinates will be provided for construction

XX-XX — Radius Setout coordinate ID. Coordinates will be provided for construction

R XXXX — Radius dimensions in millimetres
- Confirm onsite and request approval by Superintendent prior to proceeding with works

ISSUE	AMENDMENT	DRAWN	DATE
4	RE-ISSUE RIPARIAN	ID	050520
3	100% ISSUE	ID	210420
2	70% ISSUE	ID	270220
1	30% ISSUE	EB	171219

DESIGNED:	DATE:	APPROVED:	
EB	27/02/20	EB	
DRAWN:	DATE:	APPROVED:	
ID	27/02/20	EB	
CHECKED:	DATE:	APPROVED:	
AH	27/02/20	AH	

GENERAL NOTES
1. Do not scale off drawings. Follow written dimensions. If in doubt obtain written advice from the Superintendent.
2. Verify all dimensions on site.
3. Refer to legend for all symbol and code keys.
4. Read in conjunction with the specifications
5. Read in conjunction with all Civil, and Electrical Engineer drawings and specifications.
6. Read in conjunction with all associated drawings

PREPARED FOR:
OXFORD FALLS GRAMMAR SCHOOL — FOR GREATNESS: FOR EXCELLENCE: FOR CHRIST

PREPARED BY:
ep environmental partnership
Level 3 suite 3.01 22-36 Mountain street Ultimo 2007
Ph: (02) 9555 1033 Fax: (02) 98185292
Email: admin@epnsw.com.au
ABN 53 088 175 437

PROJECT:
OXFORD FALLS GRAMMAR SCHOOL
FIELD OF DREAMS

DRAWING TITLE
LEGEND AND NOTES

DATE
MAY 2020

SCALE

ISSUE
4

N

DRAWING NO.
3546-LD-G01

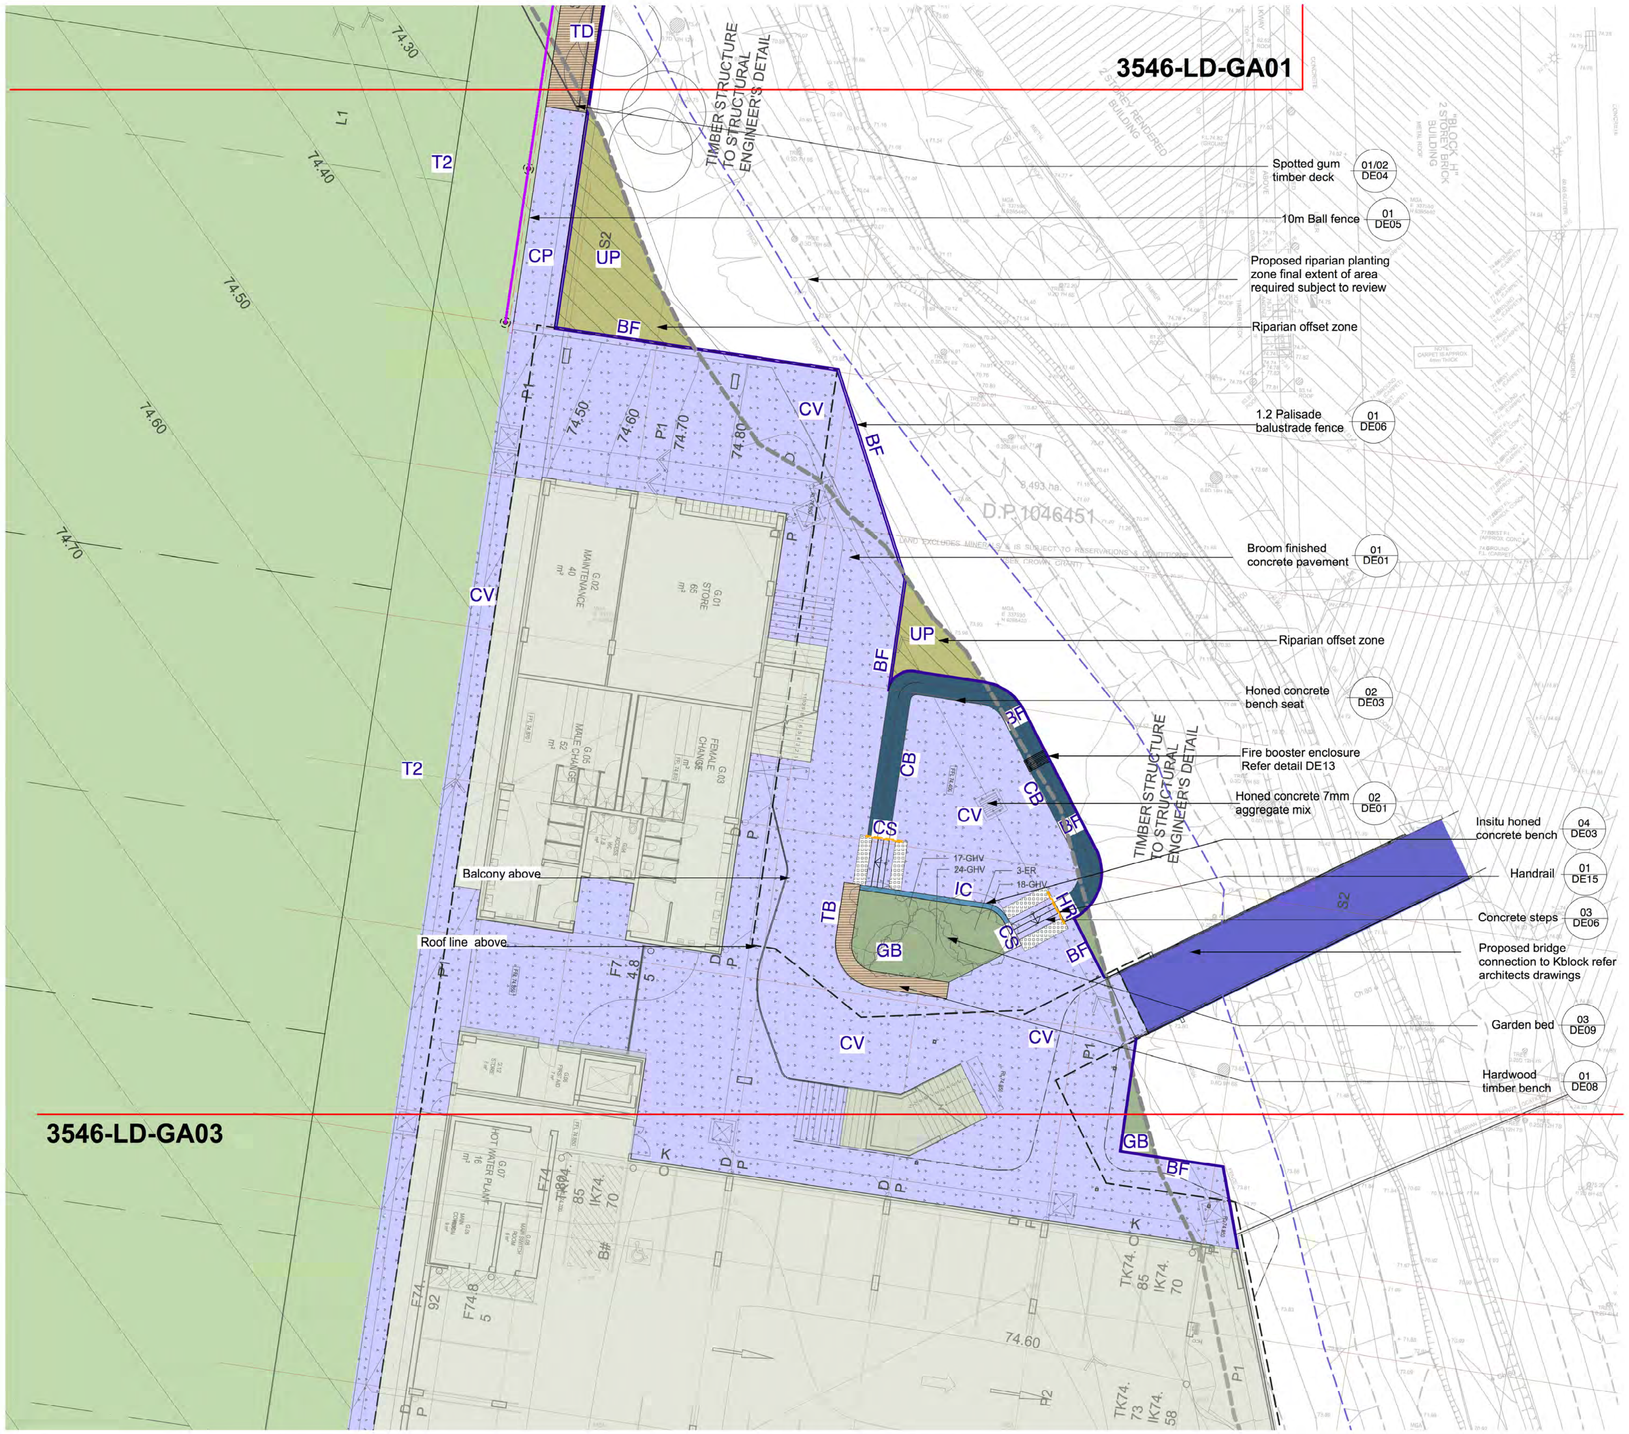

Legend

Site Boundary Line

Hard Landscape

- CP — Broom finish concrete pavement. Refer detail 01/DE01
- CV — Concrete pavement honed with feature aggregate. Refer detail 02/DE01
- AP — Proposed AC5 x 25mm thich hotmix pavement and Plexipave multicoloured coating to multipurpose court. Refer detail 03/DE01
- Proposed Bridge
- TB / TD — Spotted gum timber deck(TD) Refer detail 01,02/DE04 / Hardwood timber bench seat (TB) Refer detail 01/DE08
- CB — Honed concrete bench seat. Refer detail 02/DE03
- IC — Insitu concrete wall variable width and typically 400mm high. Refer detail 04/DE03
- ST1 — Sandstone terracing 2 steps. Refer detail 02/DE02
- ST2 — Sandstone terracing 3 steps. Refer detail 03/DE02
- SW — Sandstone log retaining wall. Refer detail 01/DE02
- CW — Concrete retaining wall 200mm Refer detail 03/DE03
- CS — Concrete steps 300tread 166 riser with recessed. Refer detail 03/DE06
- EJ — Expansion joint in pavement Refer detail 01/DE01
- sj — Saw cut joint in pavement Refer detail 01/DE01
- BF — 1.2 Palisade balustrade fence. Refer detail 01/DE06
- RSCT — 10m High ball fence and curtain Refer detail 01/DE14
- RS — 10m High ball fence with powder coated 60mm RHS and 120mm netting. Refer detail 01/DE05
- SB — 1.2m Steel balustrade fence Refer architect's drawing
- SPF — 2.1m Security palisade fence. Refer detail 02/DE06
- TE — Timber edging. Refer detail 01/DE07
- HR — Stainless steel handrail Refer detail 01/DE15
- Tactile Refer detail 03/DE06
- Sandstone rip rap wall Refer detail 01/DE03

Soft Landscape

- T1 — Turf on grade with 200mm underlay. Refer detail 04/DE09
- T2 — Turf on grade Sporting oval by builder
- GB — Garden bed on grade with 300mmm planting mix with 70mm of mulch. Refer detail 03/DE09
- Existing tree to be removal Stump to be grubbed out prior to commencement of works

ISSUE	AMENDMENT	DRAWN	DATE
4	RE-ISSUE RIPARIAN	ID	050520
3	100% ISSUE	ID	210420
2	70% ISSUE	ID	270220
1	30% ISSUE	EB	171219

DESIGNED: EB	DATE: 27/02/20	APPROVED: EB	
DRAWN: ID	DATE: 27/02/20	APPROVED: EB	
CHECKED: AH	DATE: 27/02/20	APPROVED: AH	

GENERAL NOTES
1. Do not scale off drawings. Follow written dimensions. If in doubt obtain written advice from the Superintendent.
2. Verify all dimensions on site.
3. Refer to legend for all symbol and code keys.
4. Read in conjunction with the specifications
5. Read in conjunction with all Civil, and Electrical Engineer drawings and specifications.
6. Read in conjunction with all associated drawings

PREPARED FOR: OXFORD FALLS GRAMMAR SCHOOL — FOR GREATNESS FOR EXCELLENCE FOR CHRIST

PREPARED BY:
ep environmental partnership
Level 3 suite 3.01 22-36 Mountain street Ultimo 2007
Ph: (02) 9555 1033 Fax: (02) 98185292
Email: admin@epnsw.com.au
ABN 53 088 175 437

PROJECT:
OXFORD FALLS GRAMMAR SCHOOL
FIELD OF DREAMS

DRAWING TITLE
GENERAL ARRANGEMENT PLAN 2 -COURTYARD

DATE: **MAY 2020**

SCALE: 1:150 @ A1, 1:300 @ A3

ISSUE: 4

DRAWING NO.: **3546-LD-GA02**

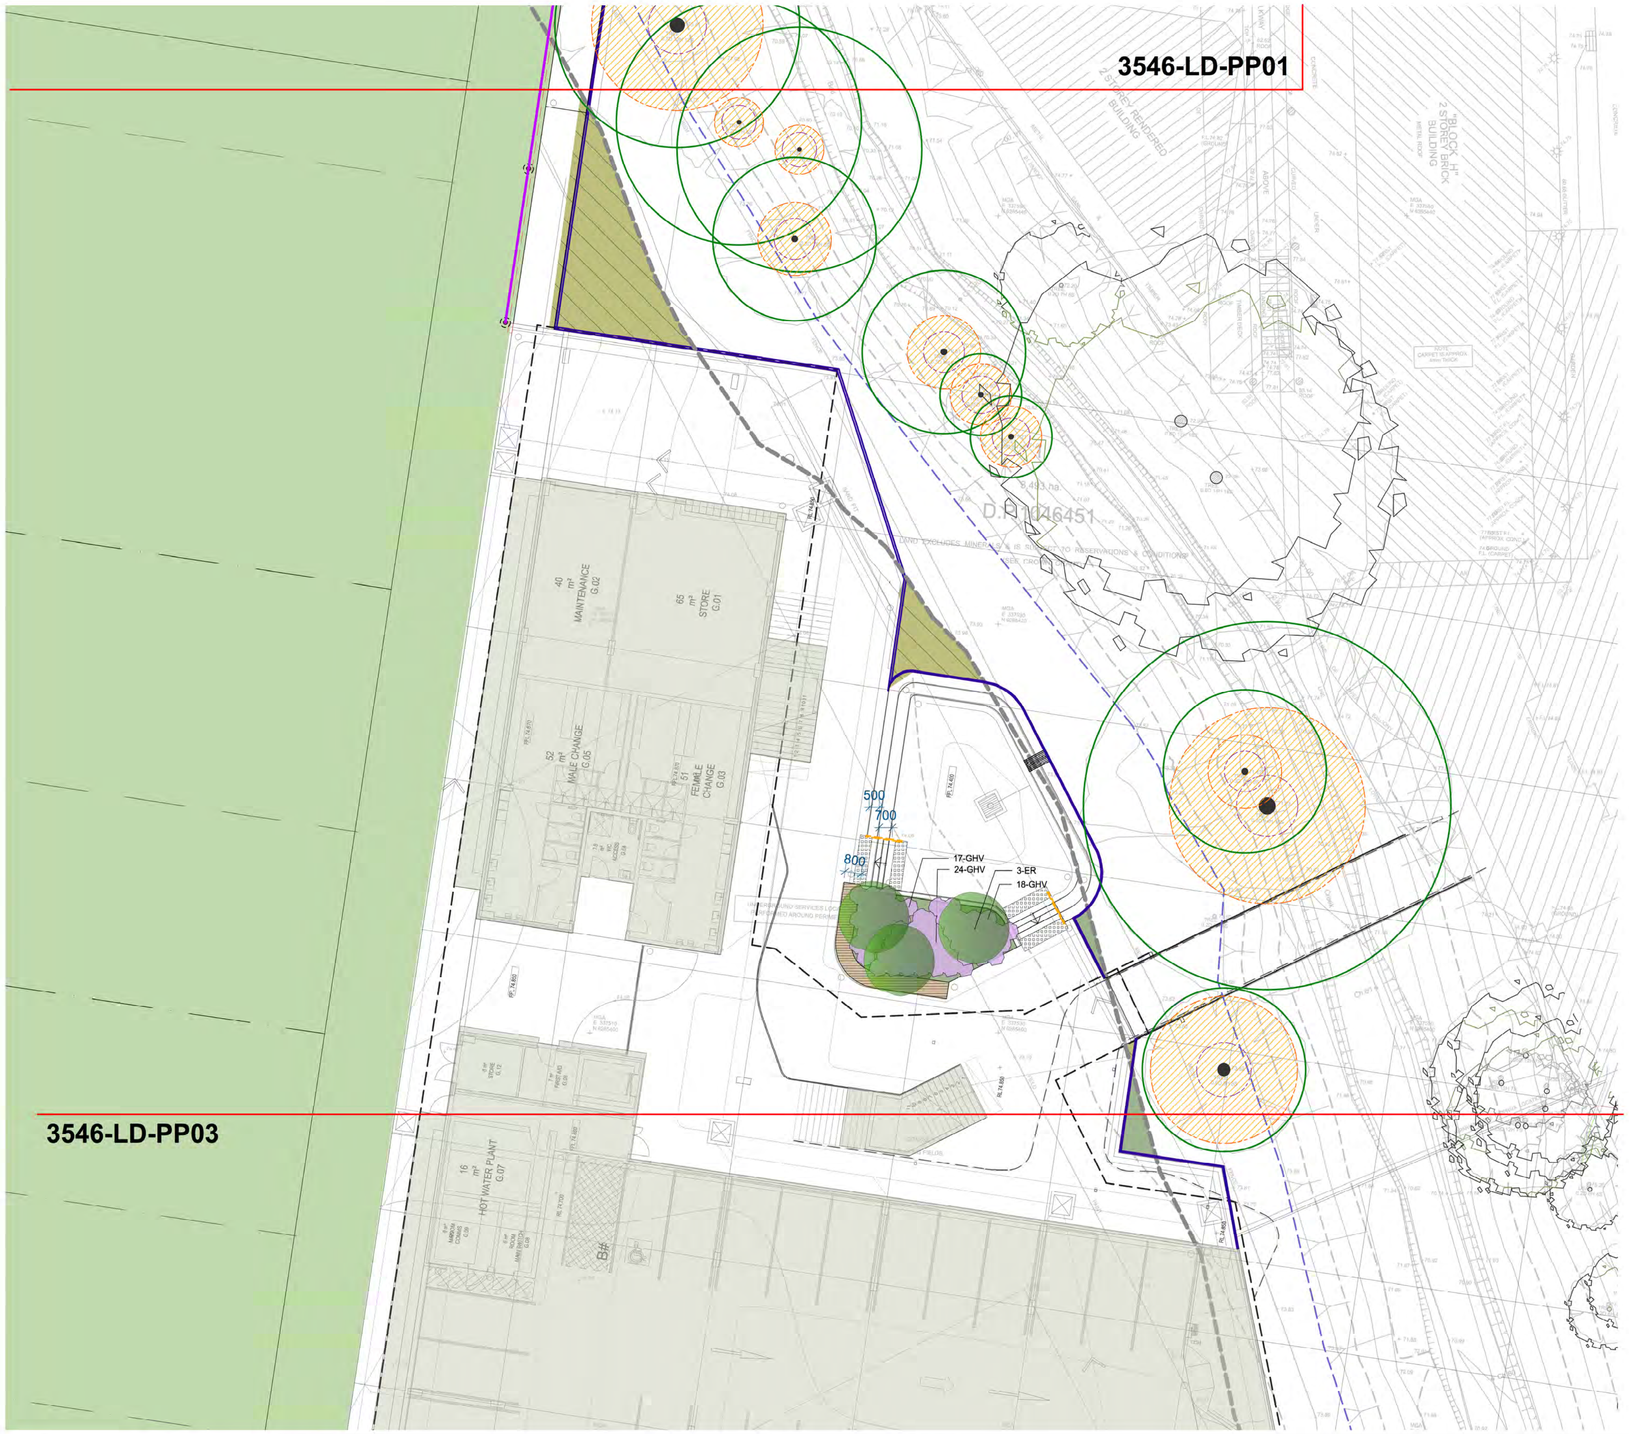

Soft Landscape

T1	Turf on grade with 200mm underlay. Refer detail 04/DE09
T2	Turf on grade Sporting oval by builder
GB	Garden bed on grade with 300mmm planting mix with 70mm of mulch. Refer detail 03/DE09
	Ground cover planting Refer detail 03/DE09
	Shrub planting Refer detail 03/DE09
	Proposed tree planting Feature trees 400ltr - Infill tree planting and Riparian tree planting 100ltr
	Existing trees to be retained
	Existing tree to be removal Stump to be grubbed out prior to commencement of works

ISSUE	AMENDMENT	DRAWN	DATE
4	RE-ISSUE RIPARIAN	ID	050520
3	100% ISSUE	ID	210420
2	70% ISSUE	ID	270220
1	30% ISSUE	EB	171219

DESIGNED: EB	DATE: 27/02/20	APPROVED: EB
DRAWN: ID	DATE: 27/02/20	APPROVED: EB
CHECKED: AH	DATE: 27/02/20	APPROVED: AH

GENERAL NOTES
1. Do not scale off drawings. Follow written dimensions. If in doubt obtain written advice from the Superintendent.
2. Verify all dimensions on site.
3. Refer to legend for all symbol and code keys.
4. Read in conjunction with the specifications
5. Read in conjunction with all Civil, and Electrical Engineer drawings and specifications.
6. Read in conjunction with all associated drawings

PREPARED FOR:

OXFORD FALLS GRAMMAR SCHOOL — FOR GREATNESS · FOR EXCELLENCE · FOR CHRIST

PREPARED BY:

ep environmental partnership
Level 3 suite 3.01 22-36 Mountain street Ultimo 2007
Ph: (02) 9555 1033 Fax: (02) 98185292
Email: admin@epnsw.com.au
ABN 53 088 175 437

PROJECT:
OXFORD FALLS GRAMMAR SCHOOL
FIELD OF DREAMS

DRAWING TITLE
PLANTING PLAN 2

DATE
MAY 2020

SCALE
1:150 @ A1
1:300 @ A3

ISSUE
4

DRAWING NO.
3546-LD-PP02

Legend

Site Boundary Line

Hard Landscape

- CP — Broom finish concrete pavement. Refer detail 01/DE01
- CV — Concrete pavement honed with feature aggregate. Refer detail 02/DE01
- AP — Proposed AC5 x 25mm thich hotmix pavement and Plexipave multicoloured coating to multipurpose court. Refer detail 03/DE01
- Proposed Bridge
- TB / TD — Spotted gum timber deck(TD). Refer detail 01,02/DE04 / Hardwood timber bench seat (TB). Refer detail 01/DE08
- CB — Honed concrete bench seat. Refer detail 02/DE03
- IC — Insitu concrete wall variable width and typically 400mm high. Refer detail 04/DE03
- ST1 — Sandstone terracing 2 steps. Refer detail 02/DE02
- ST2 — Sandstone terracing 3 steps. Refer detail 03/DE02
- SW — Sandstone log retaining wall. Refer detail 01/DE02
- CW — Concrete retaining wall 200mm. Refer detail 03/DE03
- CS — Concrete steps 300tread 166 riser with recessed. Refer detail 03/DE06
- EJ — Expansion joint in pavement. Refer detail 01/DE01
- sj — Saw cut joint in pavement. Refer detail 01/DE01
- BF — 1.2 Palisade balustrade fence. Refer detail 01/DE06
- RSCT — 10m High ball fence and curtain. Refer detail 01/DE14
- RS — 10m High ball fence with powder coated 60mm RHS and 120mm netting. Refer detail 01/DE05
- SB — 1.2m Steel balustrade fence. Refer architect's drawing
- SPF — 2.1m Security palisade fence. Refer detail 02/DE06
- TE — Timber edging. Refer detail 01/DE07
- HR — Stainless steel handrail. Refer detail 01/DE15
- Tactile Refer detail 03/DE06
- Sandstone rip rap wall. Refer detail 01/DE03

Soft Landscape

- T1 — Turf on grade with 200mm underlay. Refer detail 04/DE09
- T2 — Turf on grade Sporting oval by builder
- GB — Garden bed on grade with 300mmm planting mix with 70mm of mulch. Refer detail 03/DE09
- Existing tree to be removal. Stump to be grubbed out prior to commencement of works

ISSUE	AMENDMENT	DRAWN	DATE
4	RE-ISSUE RIPARIAN	ID	050520
3	100% ISSUE	ID	210420
2	70% ISSUE	ID	270220
1	30% ISSUE	EB	171219

DESIGNED: EB	DATE: 27/02/20	APPROVED: EB	
DRAWN: ID	DATE: 27/02/20	APPROVED: EB	
CHECKED: AH	DATE: 27/02/20	APPROVED: AH	

GENERAL NOTES
1. Do not scale off drawings. Follow written dimensions. If in doubt obtain written advice from the Superintendent.
2. Verify all dimensions on site.
3. Refer to legend for all symbol and code keys.
4. Read in conjunction with the specifications
5. Read in conjunction with all Civil, and Electrical Engineer drawings and specifications.
6. Read in conjunction with all associated drawings

PREPARED FOR: OXFORD FALLS GRAMMAR SCHOOL — FOR GREATNESS FOR EXCELLENCE FOR CHRIST

PREPARED BY:
ep environmental partnership
Level 3 suite 3.01 22-36 Mountain street Ultimo 2007
Ph: (02) 9555 1033 Fax: (02) 98185292
Email: admin@epnsw.com.au
ABN 53 088 175 437

PROJECT:
OXFORD FALLS GRAMMAR SCHOOL
FIELD OF DREAMS

DRAWING TITLE
GENERAL ARRANGEMENT PLAN 3 - FRONTAGE AND RIPARIAN ZONE

DATE: **MAY 2020**

SCALE: 1:150 @ A1, 1:300 @ A3

ISSUE: 4

DRAWING NO.: **3546-LD-GA03**

3546-LD-PP02

Soft Landscape

T1	Turf on grade with 200mm underlay. Refer detail 04/DE09
T2	Turf on grade Sporting oval by builder
GB	Garden bed on grade with 300mmm planting mix with 70mm of mulch. Refer detail 03/DE09
	Ground cover planting Refer detail 03/DE09
	Shrub planting Refer detail 03/DE09
	Proposed tree planting Feature trees 400ltr - Infill tree planting and Riparian tree planting 100ltr
	Existing trees to be retained
	Existing tree to be removal Stump to be grubbed out prior to commencement of works

ISSUE	AMENDMENT	DRAWN	DATE
4	RE-ISSUE RIPARIAN	ID	050520
3	100% ISSUE	ID	210420
2	70% ISSUE	ID	270220
1	30% ISSUE	EB	171219

DESIGNED: EB	DATE: 27/02/20	APPROVED: EB
DRAWN: ID	DATE: 27/02/20	APPROVED: EB
CHECKED: AH	DATE: 27/02/20	APPROVED: AH

GENERAL NOTES
1. Do not scale off drawings. Follow written dimensions. If in doubt obtain written advice from the Superintendent.
2. Verify all dimensions on site.
3. Refer to legend for all symbol and code keys.
4. Read in conjunction with the specifications
5. Read in conjunction with all Civil, and Electrical Engineer drawings and specifications.
6. Read in conjunction with all associated drawings

PREPARED FOR: OXFORD FALLS GRAMMAR SCHOOL FOR GREATNESS FOR EXCELLENCE FOR CHRIST

PREPARED BY:
ep environmental partnership
Level 3 suite 3.01 22-36 Mountain street Ultimo 2007
Ph: (02) 9555 1033 Fax: (02) 98185292
Email: admin@epnsw.com.au
ABN 53 088 175 437

PROJECT:
OXFORD FALLS GRAMMAR SCHOOL
FIELD OF DREAMS

DRAWING TITLE
PLANTING PLAN 3

DATE
MAY 2020

SCALE
1:150 @ A1
1:300 @ A3

ISSUE
4

DRAWING NO.
3546-LD-PP03

Legend

Site Boundary Line

Survey provided by others

ISSUE	AMENDMENT	DRAWN	DATE
4	RE-ISSUE RIPARIAN	ID	050520
3	100% ISSUE	ID	210420
2	70% ISSUE	ID	270220
1	30% ISSUE	EB	171219

DESIGNED: EB	DATE: 27/02/20	APPROVED: EB
DRAWN: ID	DATE: 27/02/20	APPROVED: EB
CHECKED: AH	DATE: 27/02/20	APPROVED: AH

GENERAL NOTES
1. Do not scale off drawings. Follow written dimensions. If in doubt obtain written advice from the Superintendent.
2. Verify all dimensions on site.
3. Refer to legend for all symbol and code keys.
4. Read in conjunction with the specifications
5. Read in conjunction with all Civil, and Electrical Engineer drawings and specifications.
6. Read in conjunction with all associated drawings

PREPARED FOR:

OXFORD FALLS GRAMMAR SCHOOL – FOR GREATNESS – FOR EXCELLENCE – FOR CHRIST

PREPARED BY:

ep environmental partnership
Level 3 suite 3.01 22-36 Mountain street Ultimo 2007
Ph: (02) 9555 1033 Fax: (02) 98185292
Email: admin@epnsw.com.au
ABN 53 088 175 437

PROJECT:
OXFORD FALLS GRAMMAR SCHOOL
FIELD OF DREAMS

DRAWING TITLE
SURVEY

DATE
MAY 2020

SCALE
1:400 @ A1
1:800 @ A3

ISSUE
4

DRAWING NO.
3546-LD-G02